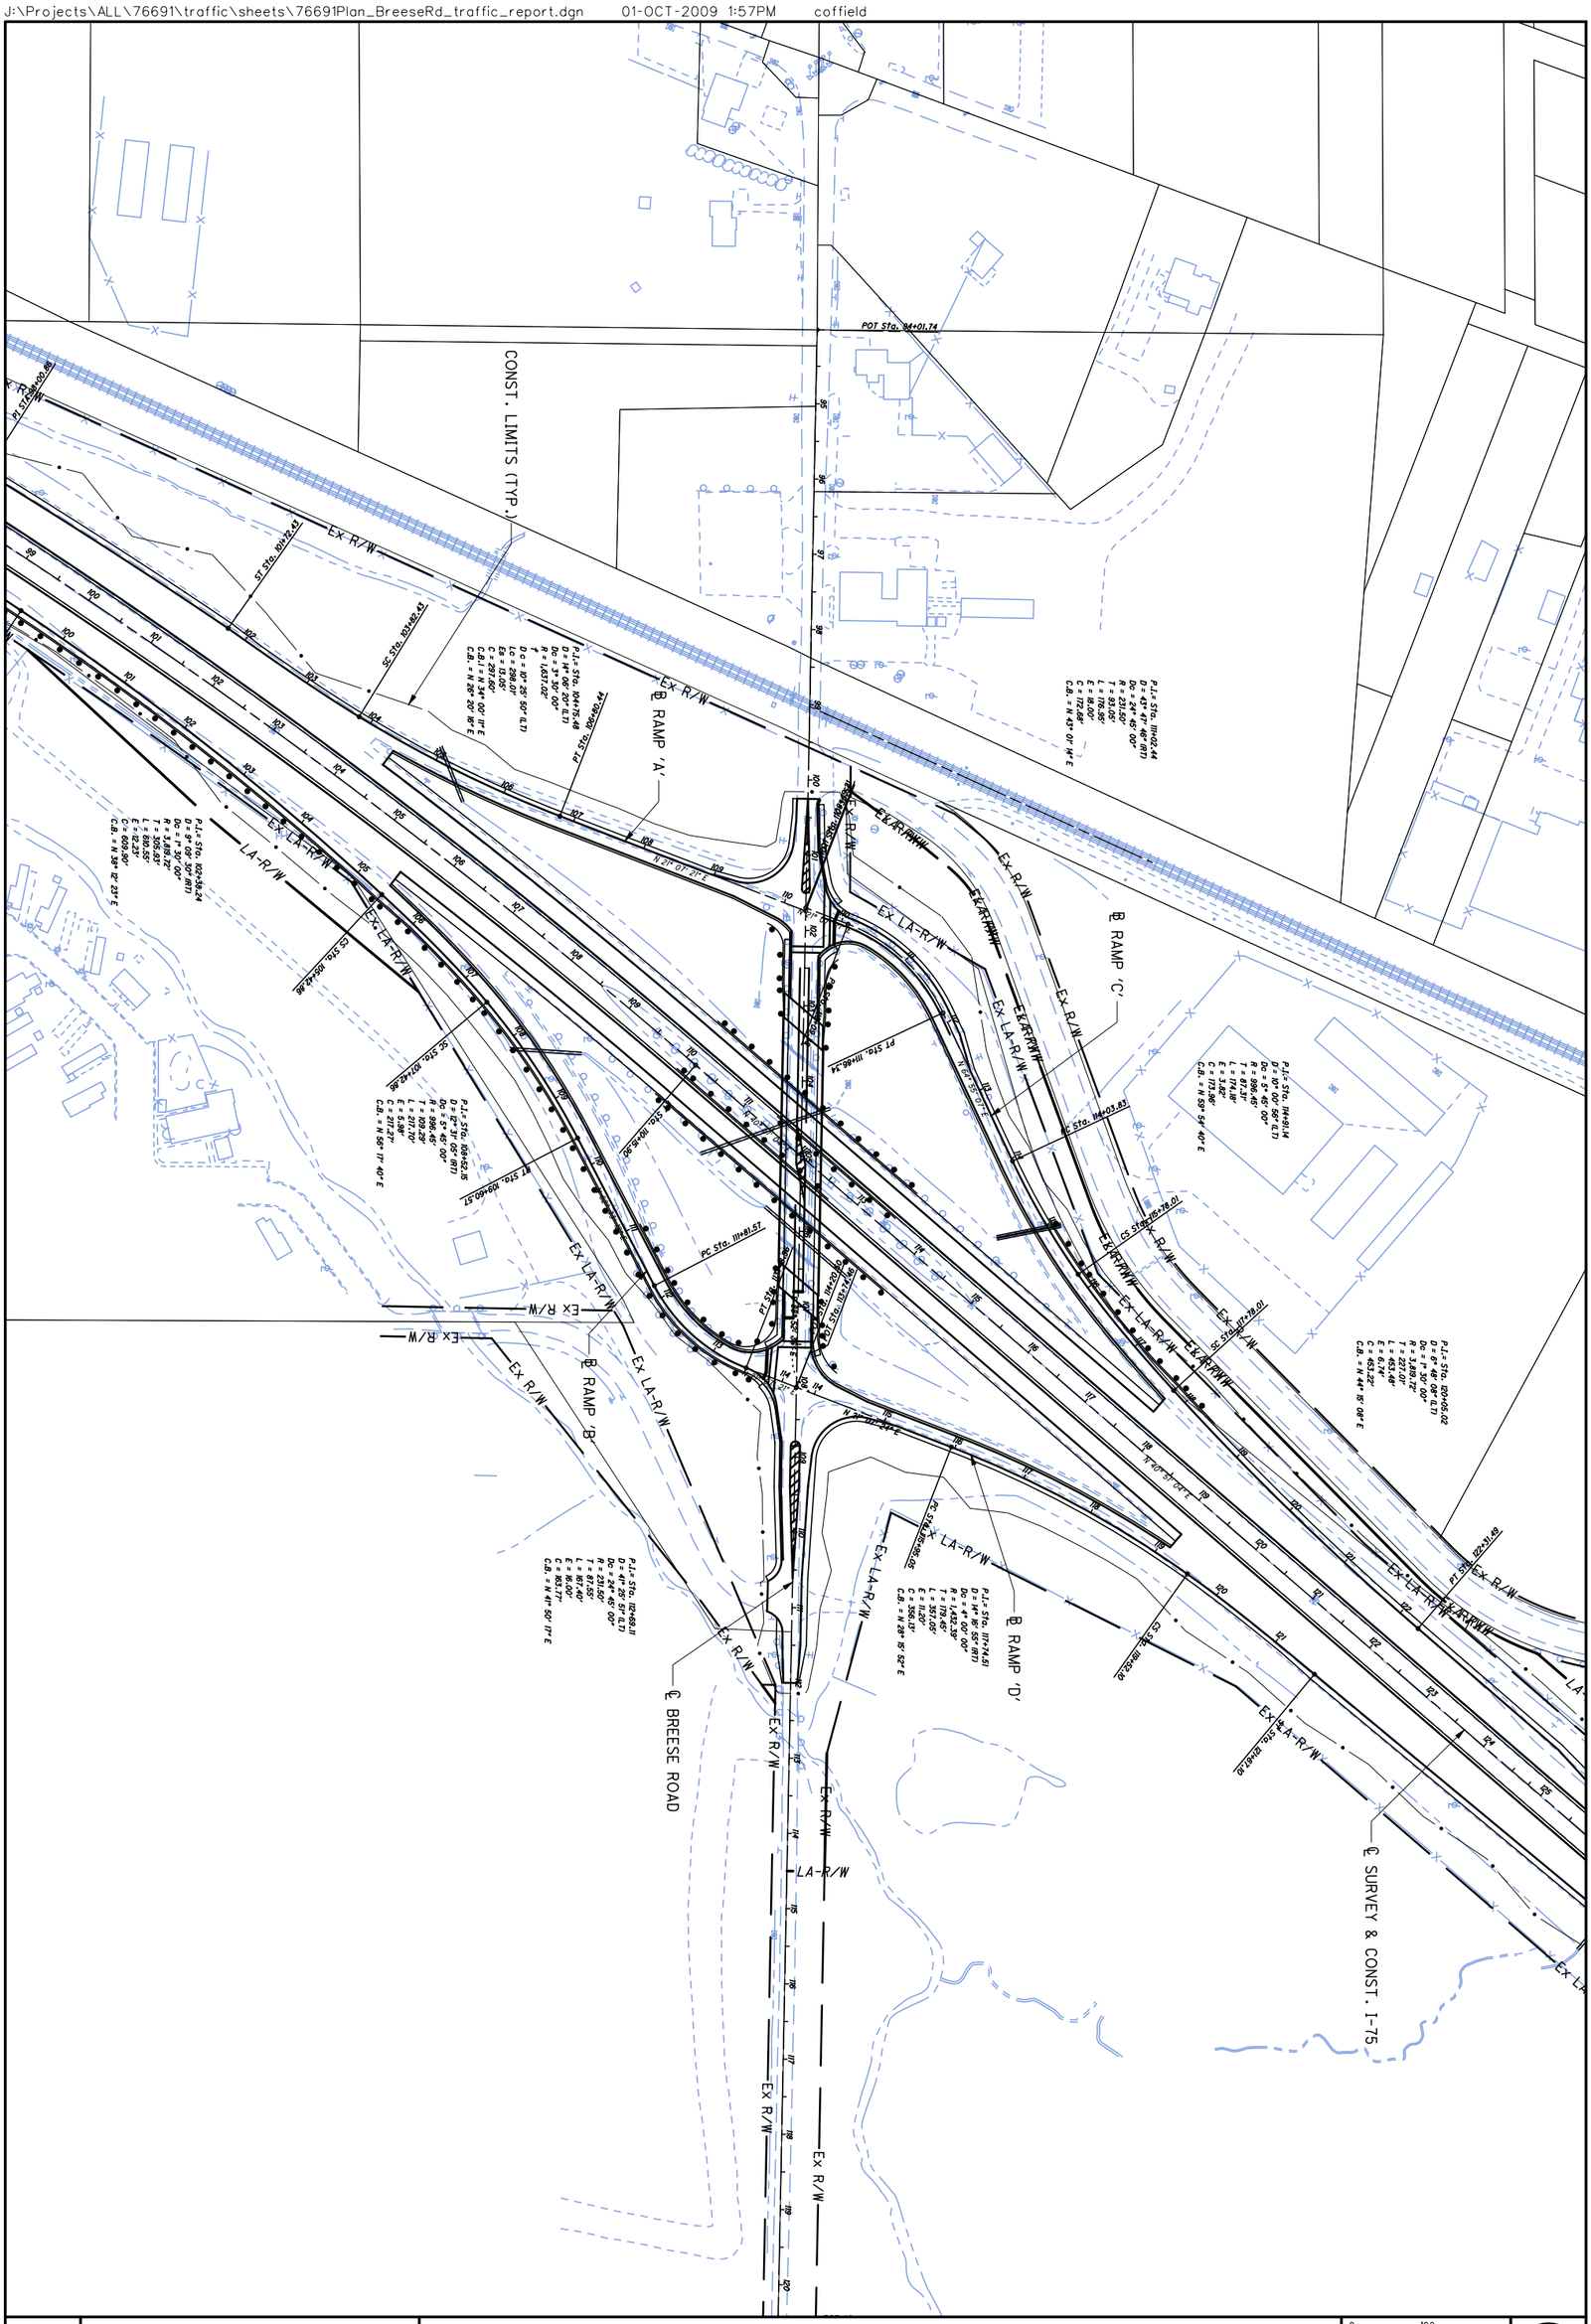

ALL-75-0.21	BREESE ROAD INTERCHANGE WITH I-75	0 50 100 200 HORIZONTAL SCALE IN FEET